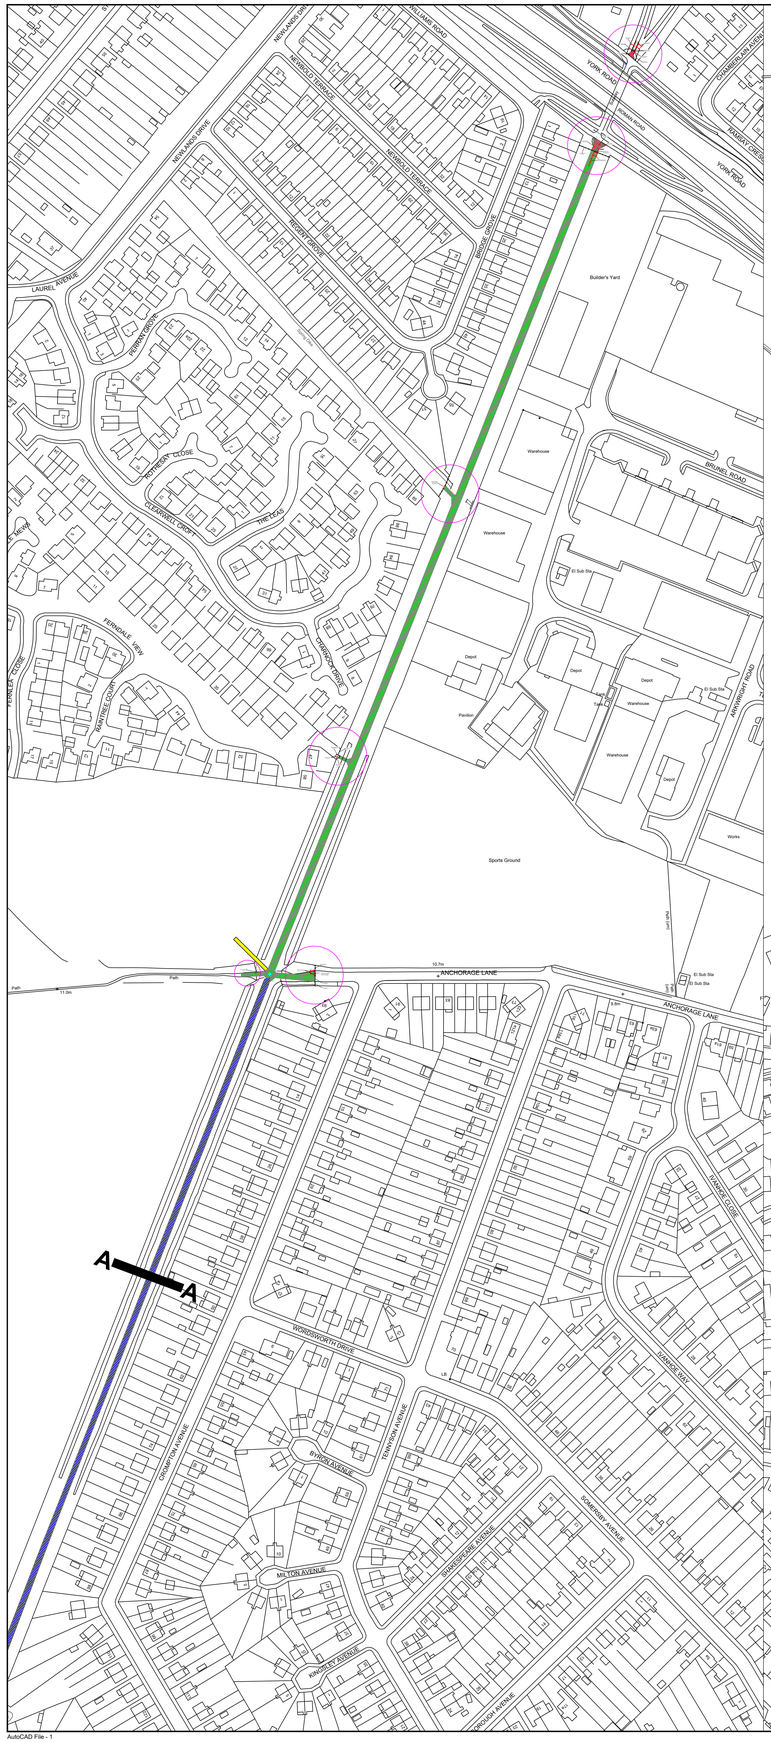

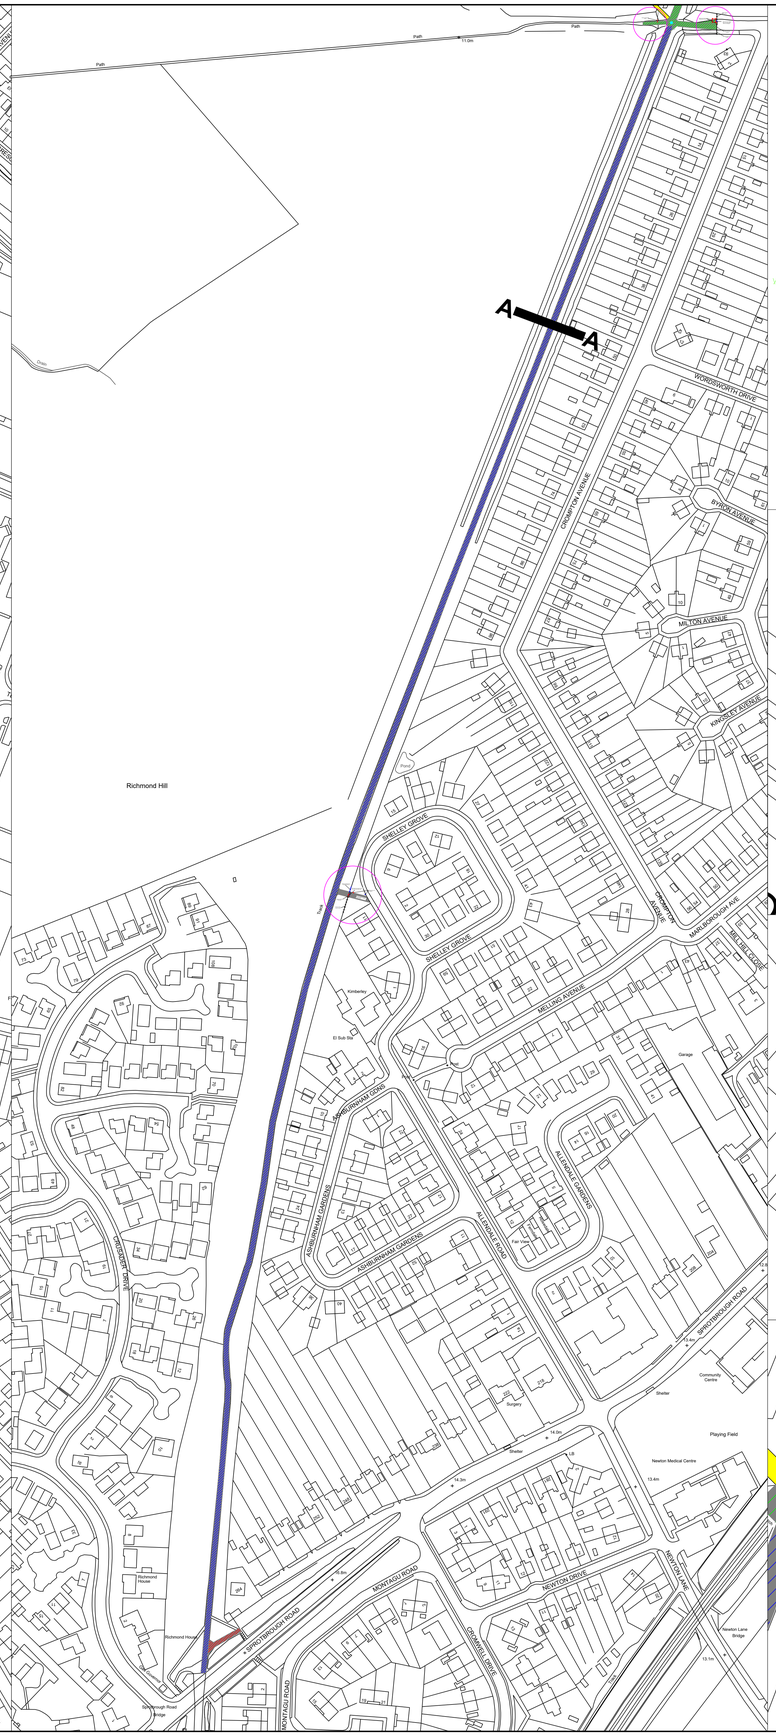

Cross section - FlexiPave with Geotrax GC 75 geocellular confinement system

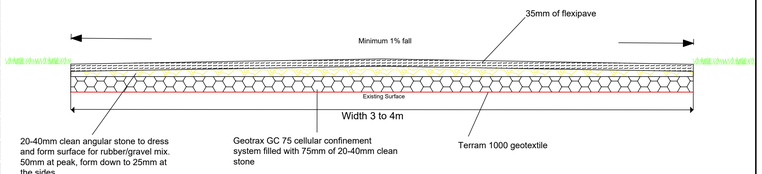

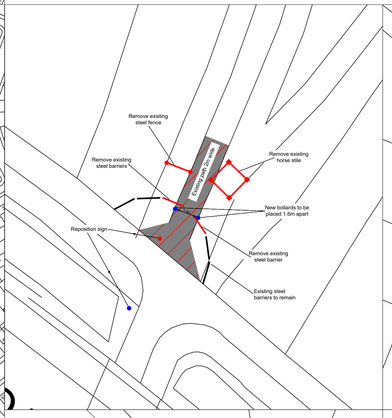

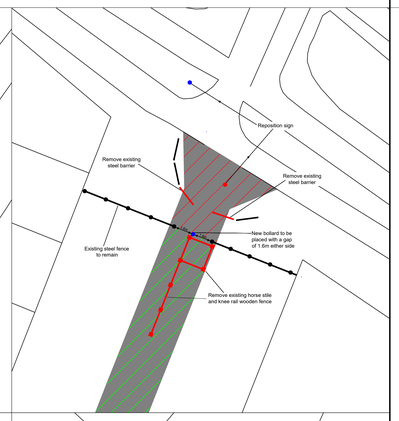

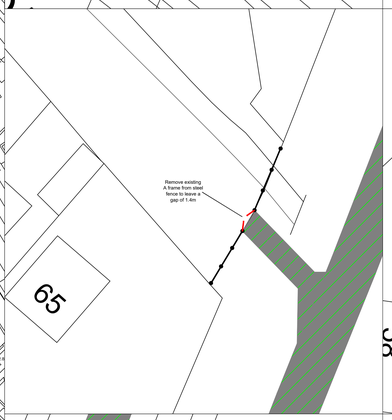

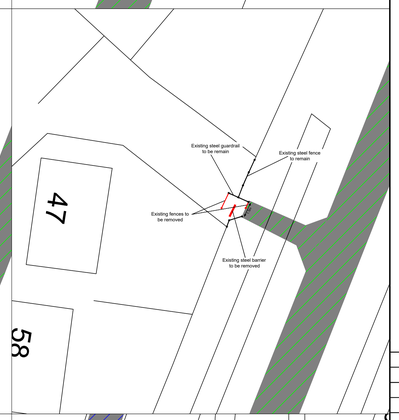

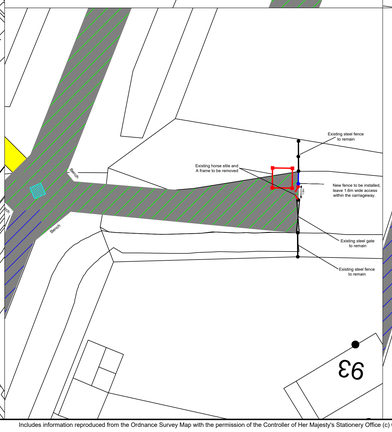

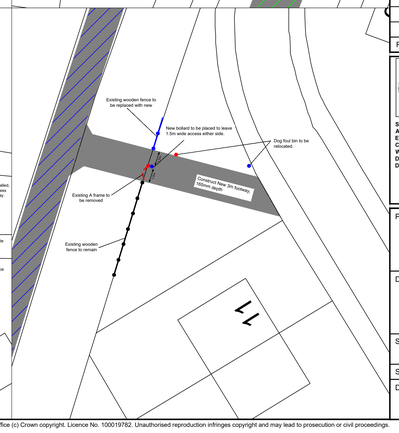

KEY

- Resurface TPT with 35mm of FlexiPave as per typical cross section at 4m wide.
- Resurface TPT with FlexiPave as per typical cross section at 3m wide.
- Resurface with 25mm with AC6 surface course (tarmac).
- Dress 2m wide informal footpath with 6mm limestone to dust.
- Improve existing access points.

Each junction joining the TPT will have a 45 degree splay (2.4m setback)

NOTES

Rev	Revision Details	Rev by	Chk by	Date

City of Doncaster Council

Scott Cardwell
Assistant Director of Development
Economy and Environment
Civic Office
Waterdale
Doncaster
DN1 3BU

Tel: 01302 36621 Fax: 01302 735028
Email: shaun.wilkinson@doncaster.gov.uk

Project
TPT York Road - Melton Road Resurfacing

Drawing Title
General Arrangement

Scales	Date	25/07/2023
N.T.S	Drawn by	Shaun Wilkinson
Status	Approved by	
Drawing No.	Revision	1

AutoCAD File - 1

Includes information reproduced from the Ordnance Survey Map with the permission of the Controller of Her Majesty's Stationery Office (c) Crown copyright. Licence No. 100019782. Unauthorised reproduction infringes copyright and may lead to prosecution or civil proceedings.